

# MASTER PLAN

**SITE DATA:**


**EXISTING PARKING SPACES: 1115 SPACES**  
**PROPOSED PARKING SPACES: 1123 SPACES**

**EXISTING STACKING FOR MIDDLE SCHOOL DROP-OFF: 28**  
**PROPOSED STACKING FOR MIDDLE SCHOOL DROP-OFF: 47**

**EXISTING STACKING FOR HIGH SCHOOL DROP-OFF: 170**  
**PROPOSED STACKING FOR HIGH SCHOOL DROP-OFF: 177**

**EXISTING BUS SPACES: 38**  
**PROPOSED BUS SPACES: 35 NEEDED**

**EXISTING STADIUM BUILDING SQUARE FOOTAGE: 8,500 SF.**  
**PROPOSED STADIUM BUILDING SQUARE FOOTAGE: 17,550 SF.**

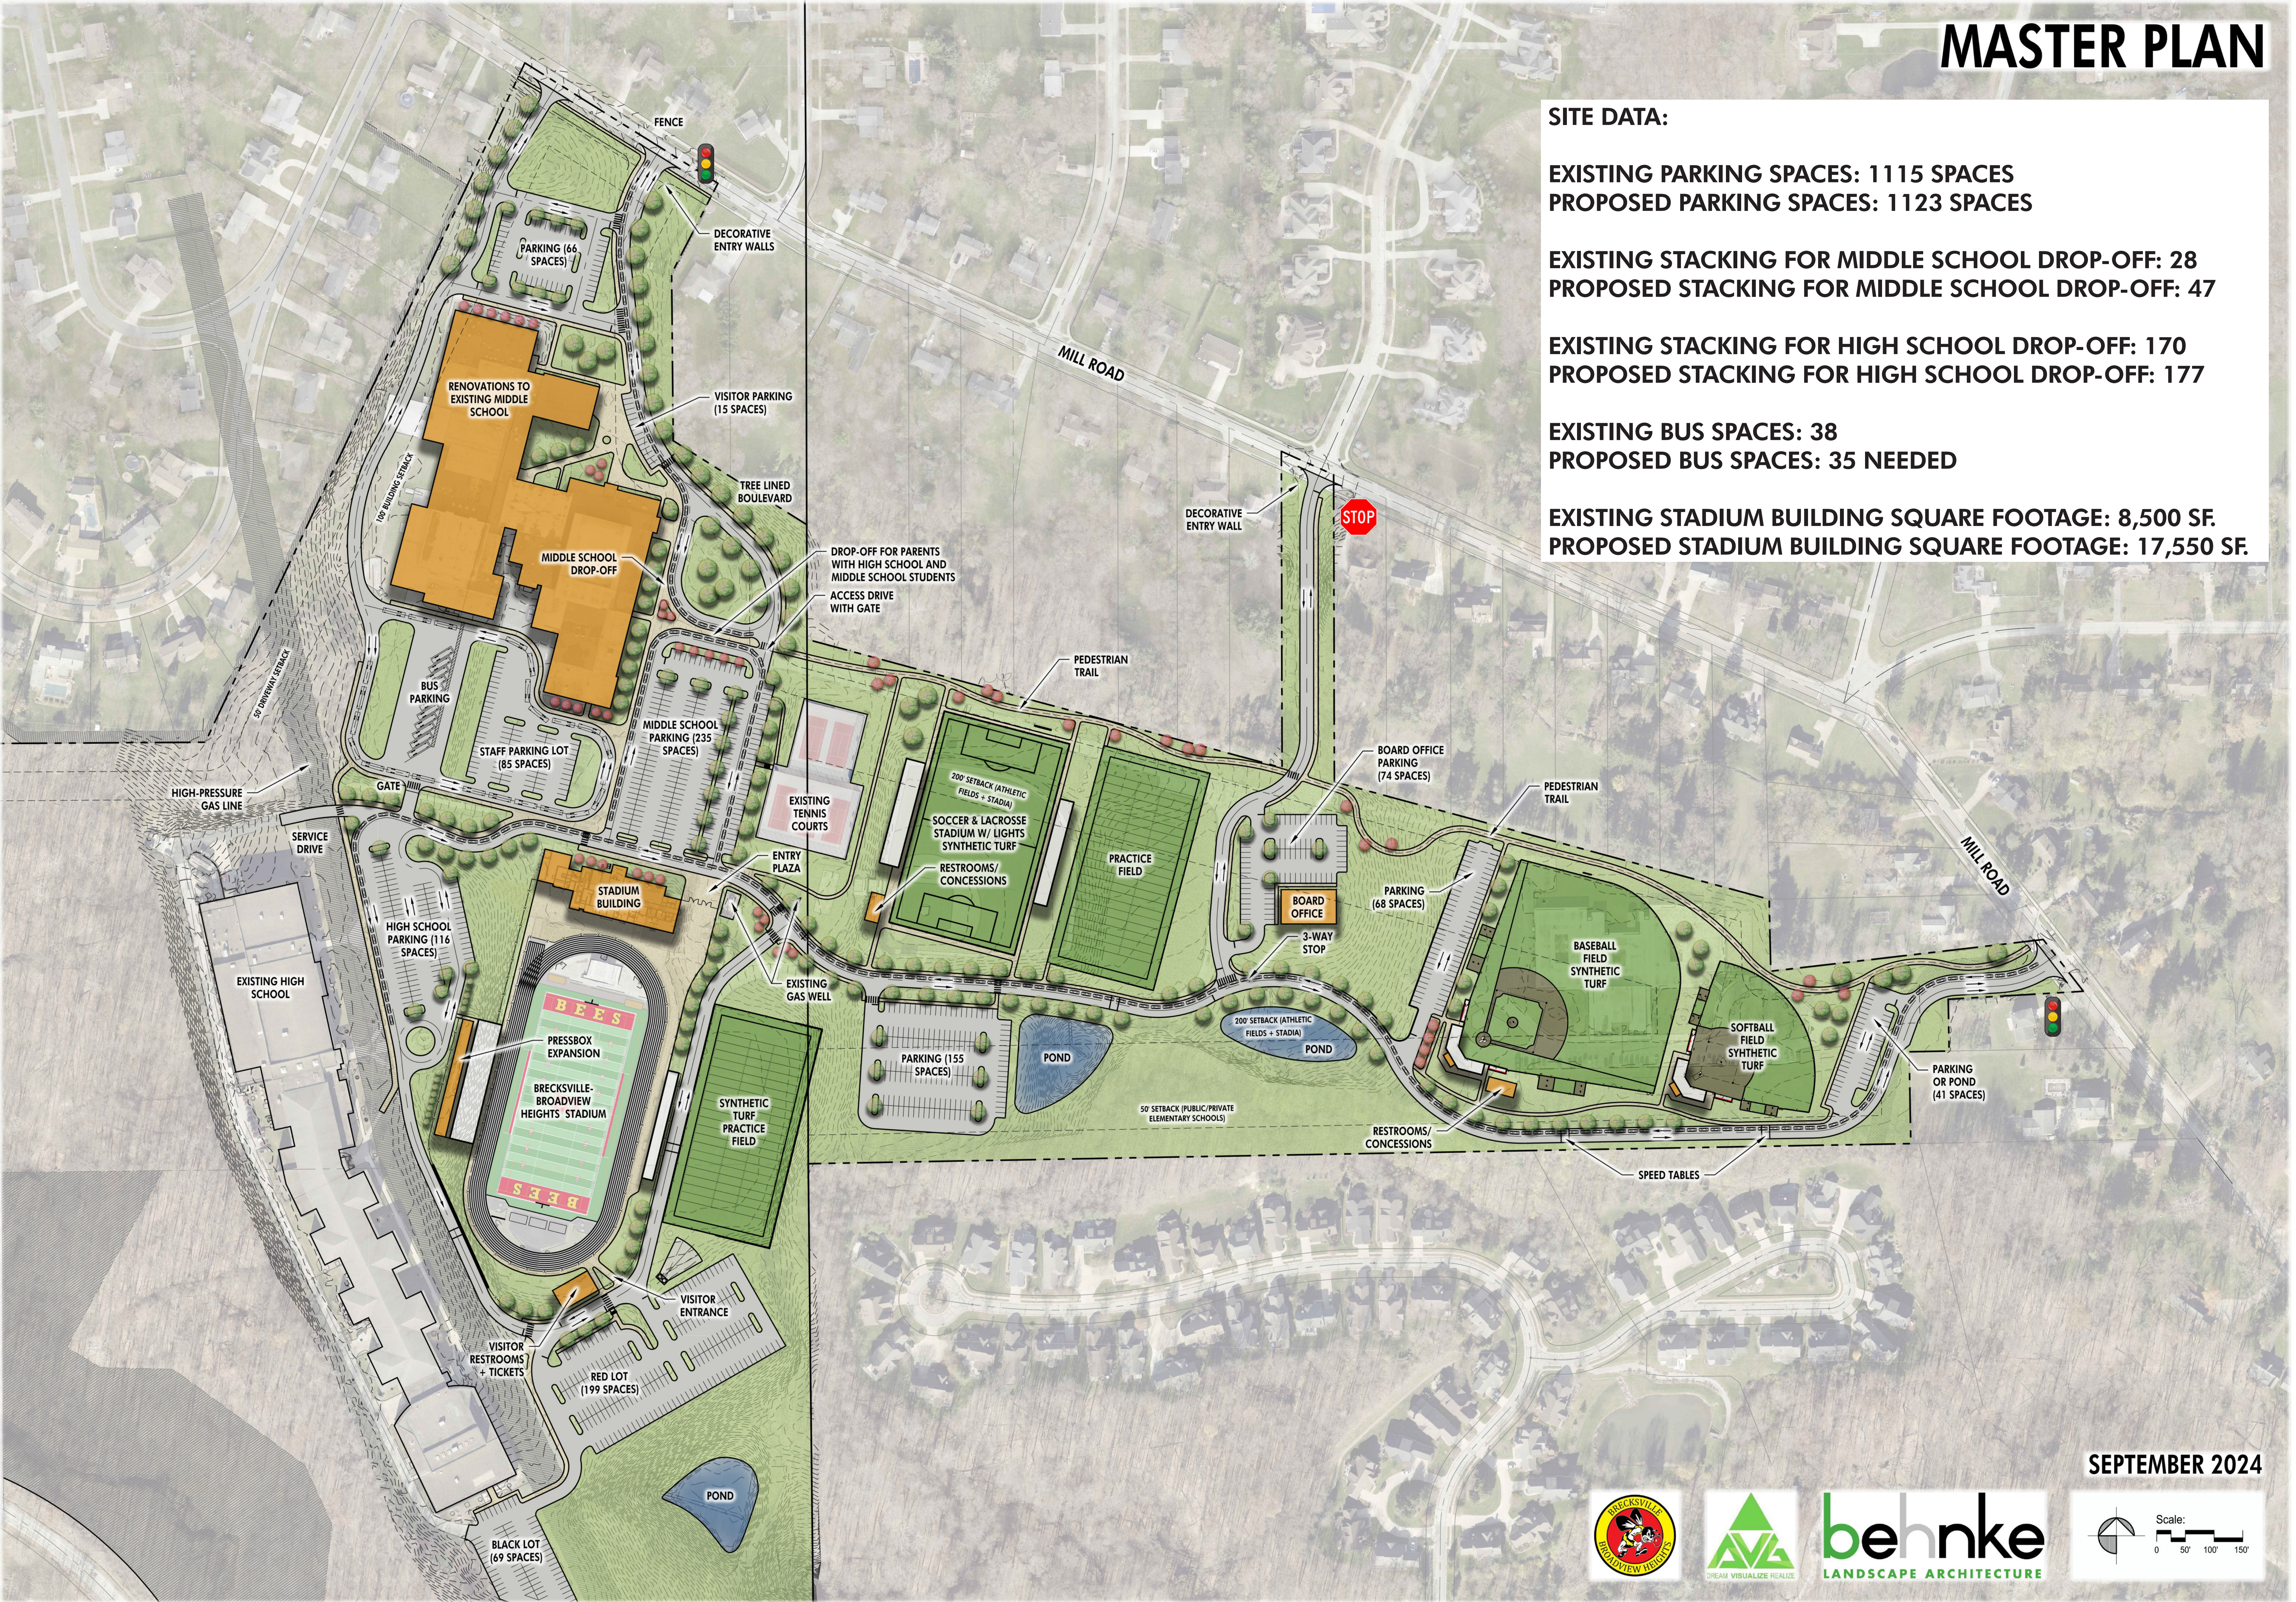

SEPTEMBER 2024

